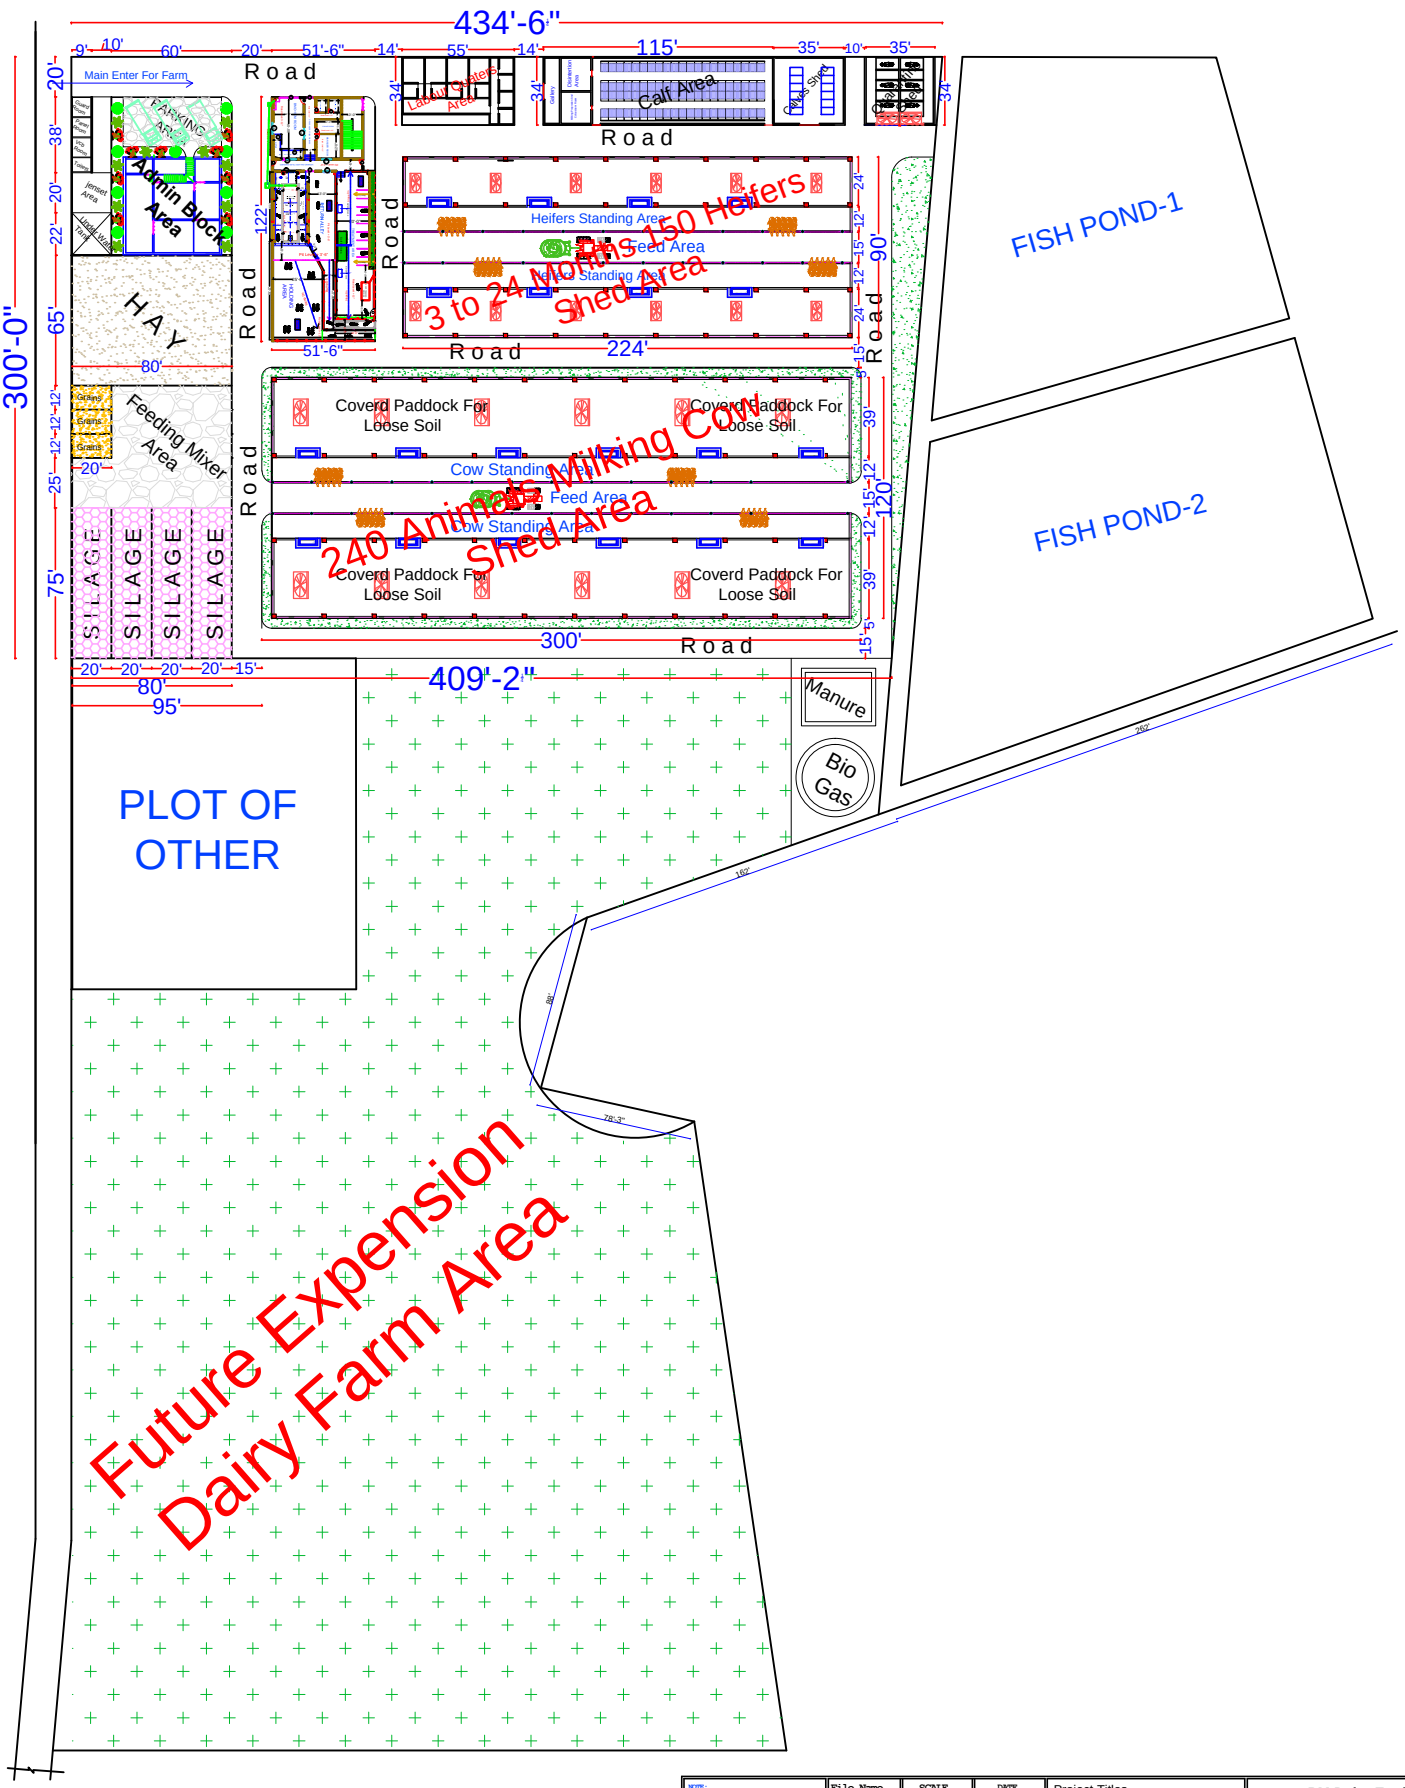

NOTE: ALL DIMENSION ARE AS PER ACTUAL SCALE IN FEET AND INCHES	File Name	SCALE N.T.S.	DATE 08-10-2018	Project Titles	Dairy Farm
	CKD.BY H.S			For : Mr.	

PM Dairy Equipments
B3/14 Panchsheel Apartment
Vikalp Khand, Gomti Nagar
Lucknow - 226010
Mob: 7081297189 | pmdairy.com